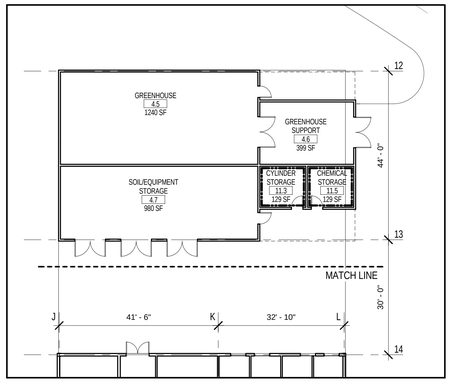

2 GREENHOUSE
1/16" = 1'-0"

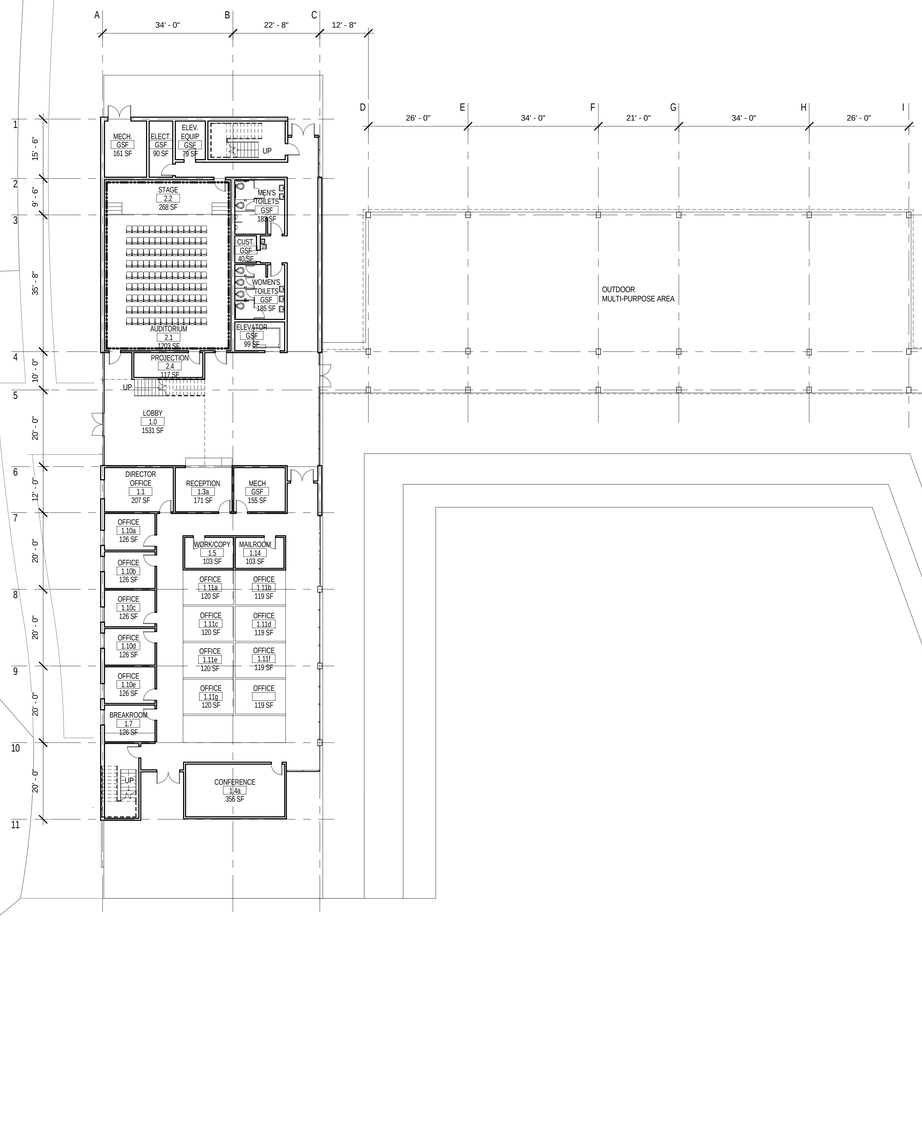

1 FIRST FLOOR PLAN
1/16" = 1'-0"

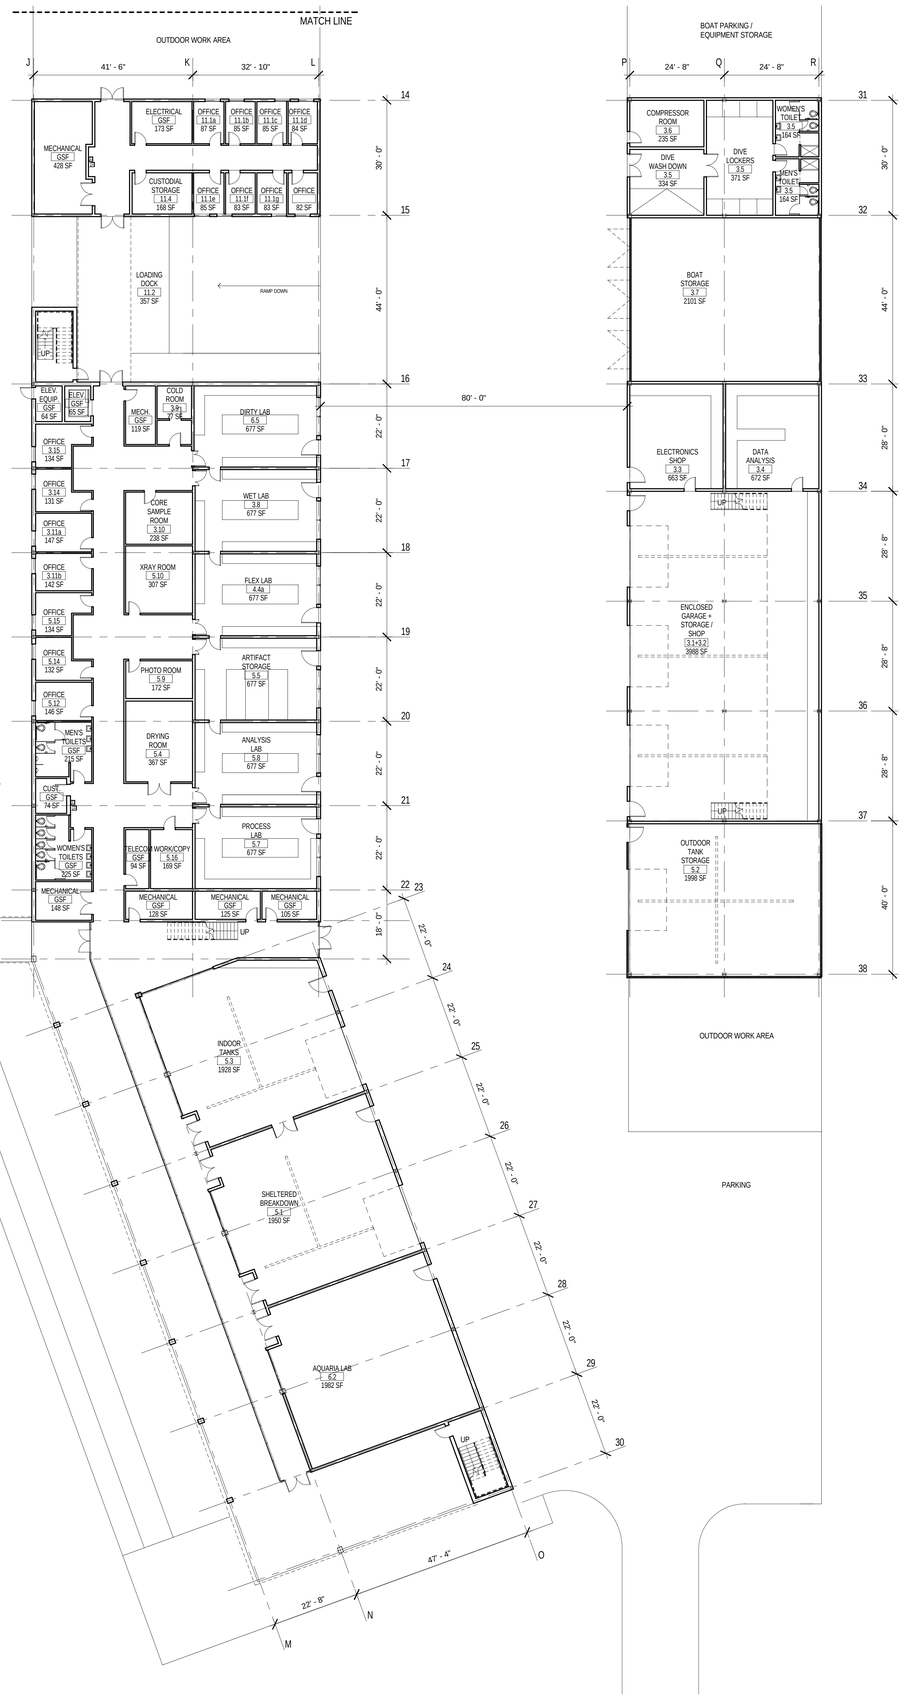

PAUL E. BRINKLEY, CEASE & LEE ARCHITECTURAL ASSOCIATES CERT. NO. C-0000 REGISTERED NORTH CAROLINA RALEIGH N.C.

DOCUMENT REVIEW
NOT FOR CONSTRUCTION

DENNIS E. STALLINGS REGISTERED ARCHITECT 5460 NORTH CAROLINA RALEIGH N.C.

DOCUMENT REVIEW
NOT FOR CONSTRUCTION

SCO # 040632502A
CODE 40436 Item 307

ASSOCIATE ARCHITECT

CAHOON & KASTEN, ARCHITECTS
ARCHITECTURE PLANNING INTERIOR DESIGN CONSTRUCTION ADMINISTRATION

118A West Woodhill Drive
Nags Head, North Carolina 27959
Phone: (252)441-0271
Fax: (252)441-0724
E-mail: cahoonandkasten@earthlink.net

1398 UNC - COASTAL STUDIES INSTITUTE

402 Airport Rd. Manteo, NC 27954

PBC+L
Pearce Brinkley Cease + Lee
333 FAYETTEVILLE STREET SUITE 1000 RALEIGH, NC 27602
TEL: 919.836.9751 FAX: 919.836.1751

DRAWN BY	JT
APPROVED BY	DS
PROJECT NUMBER	1398
DATE	02/21/07
REVISIONS	

FIRST FLOOR PLAN

A1.1